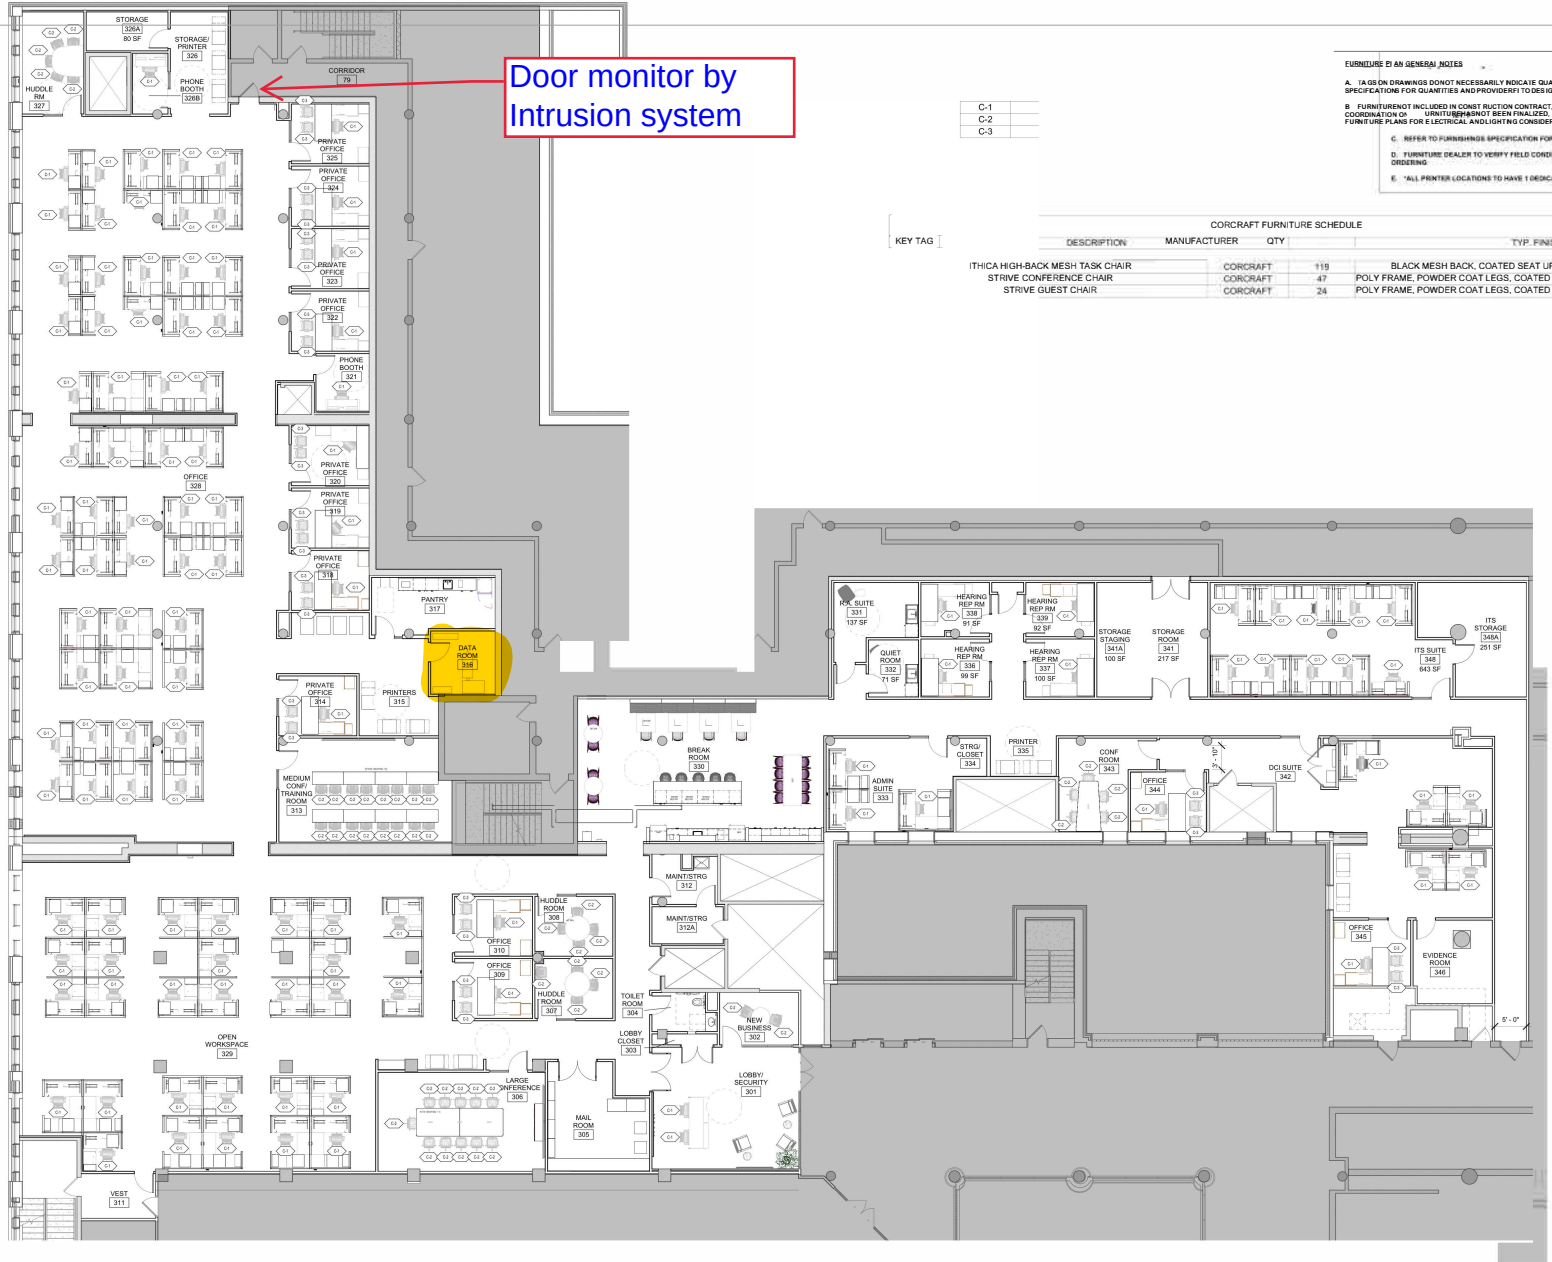


C-1
C-2
C-3

FURNITURE PLAN GENERAL NOTES

A. TAGS ON DRAWINGS DO NOT NECESSARILY INDICATE QUANTITIES. REFER TO FURNISHINGS SPECIFICATIONS FOR QUANTITIES AND PROVIDE RFI TO DESIGNER FOR CLARIFICATION

B. FURNITURE NOT INCLUDED IN CONSTRUCTION CONTRACT, THIS SHEET IS FOR COORDINATION OF FURNITURE HAS NOT BEEN FINALIZED, REFERENCE APPROVED FURNITURE PLANS FOR ELECTRICAL AND LIGHTING CONSIDERATIONS

C. REFER TO FURNISHINGS SPECIFICATION FOR MORE INFORMATION ON TAGGED FURNITURE

D. FURNITURE DEALER TO VERIFY FIELD CONDITIONS AND FINAL MEASUREMENTS PRIOR TO ORDERING

E. *ALL PRINTER LOCATIONS TO HAVE 1 DEDICATED OUTLET AND 2 DATA DROPS, TYPICAL

CORCRAFT FURNITURE SCHEDULE

KEY TAG	DESCRIPTION	MANUFACTURER	QTY	TYP. FINISHES
	ITHICA HIGH-BACK MESH TASK CHAIR	CORCRAFT	119	BLACK MESH BACK, COATED SEAT UPHOLSTERY
	STRIVE CONFERENCE CHAIR	CORCRAFT	47	POLY FRAME, POWDER COAT LEGS, COATED SEAT UPHOLSTERY
	STRIVE GUEST CHAIR	CORCRAFT	24	POLY FRAME, POWDER COAT LEGS, COATED SEAT UPHOLSTERY

OVERALL THIRD FLOOR PLAN

SWBR

Drawn By: [illegible]
Checked By: KDS
Project Manager: MJB

Revisions

New York State Insurance Fund
Tenant Fit Out
260 East Main Street, Rochester, NY 14604
SWBR Project Number: 25029

25029.00
260 East Main Street, Rochester, NY 14604

I-2-103
FURNITURE TAGS - CORCRAFT - FOR REFERENCE ONLY

Construction Documents
1/23/2026

1/28/2026 11:25:56 AM
FILE PATH: Autodesk Docs://25029.00 Winn - NYS Insurance Fund Offices/25029.00_Winn_NYS Insurance_Updated.rvt